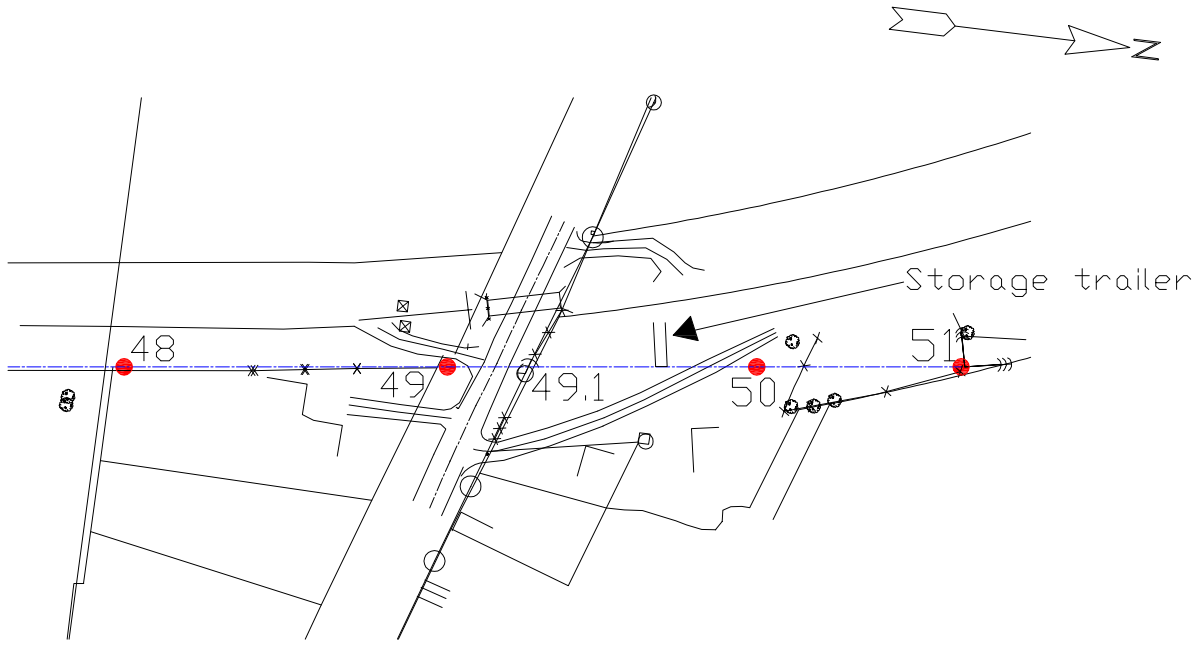

PLAN VIEW

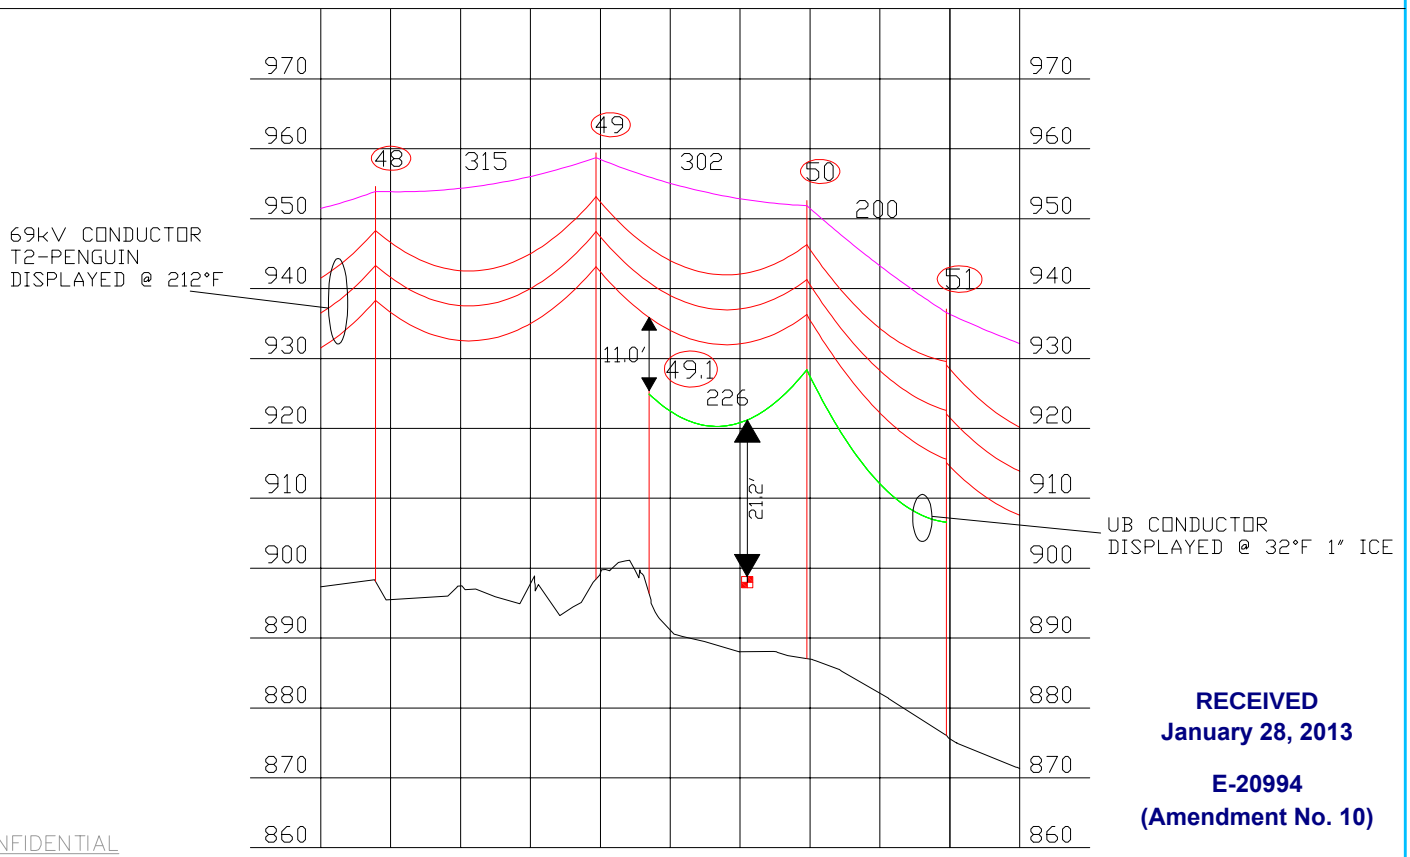

RECEIVED
January 28, 2013

E-20994
(Amendment No. 10)

CONFIDENTIAL
These documents are for the use of ITC Holdings Corp. ITC Holdings Corp. disclaims all warranties, both expressed and implied. Use by anyone other than ITC Holdings Corp. is at their own risk.

ITC Midwest

NO.	DATE	REVISION	BY	CHK'D	APV'D
1	01/18/2013	REVISE FOR IUB	MBN		
*	12/6/2012	ORIGINAL ISSUE	MBN		

Hiawatha – Lafayette — Linn County, IA

Clearance to Storage Trailer
in Section 29, T85N, R7W

Scale:

DWG. NO. 20323-54-01